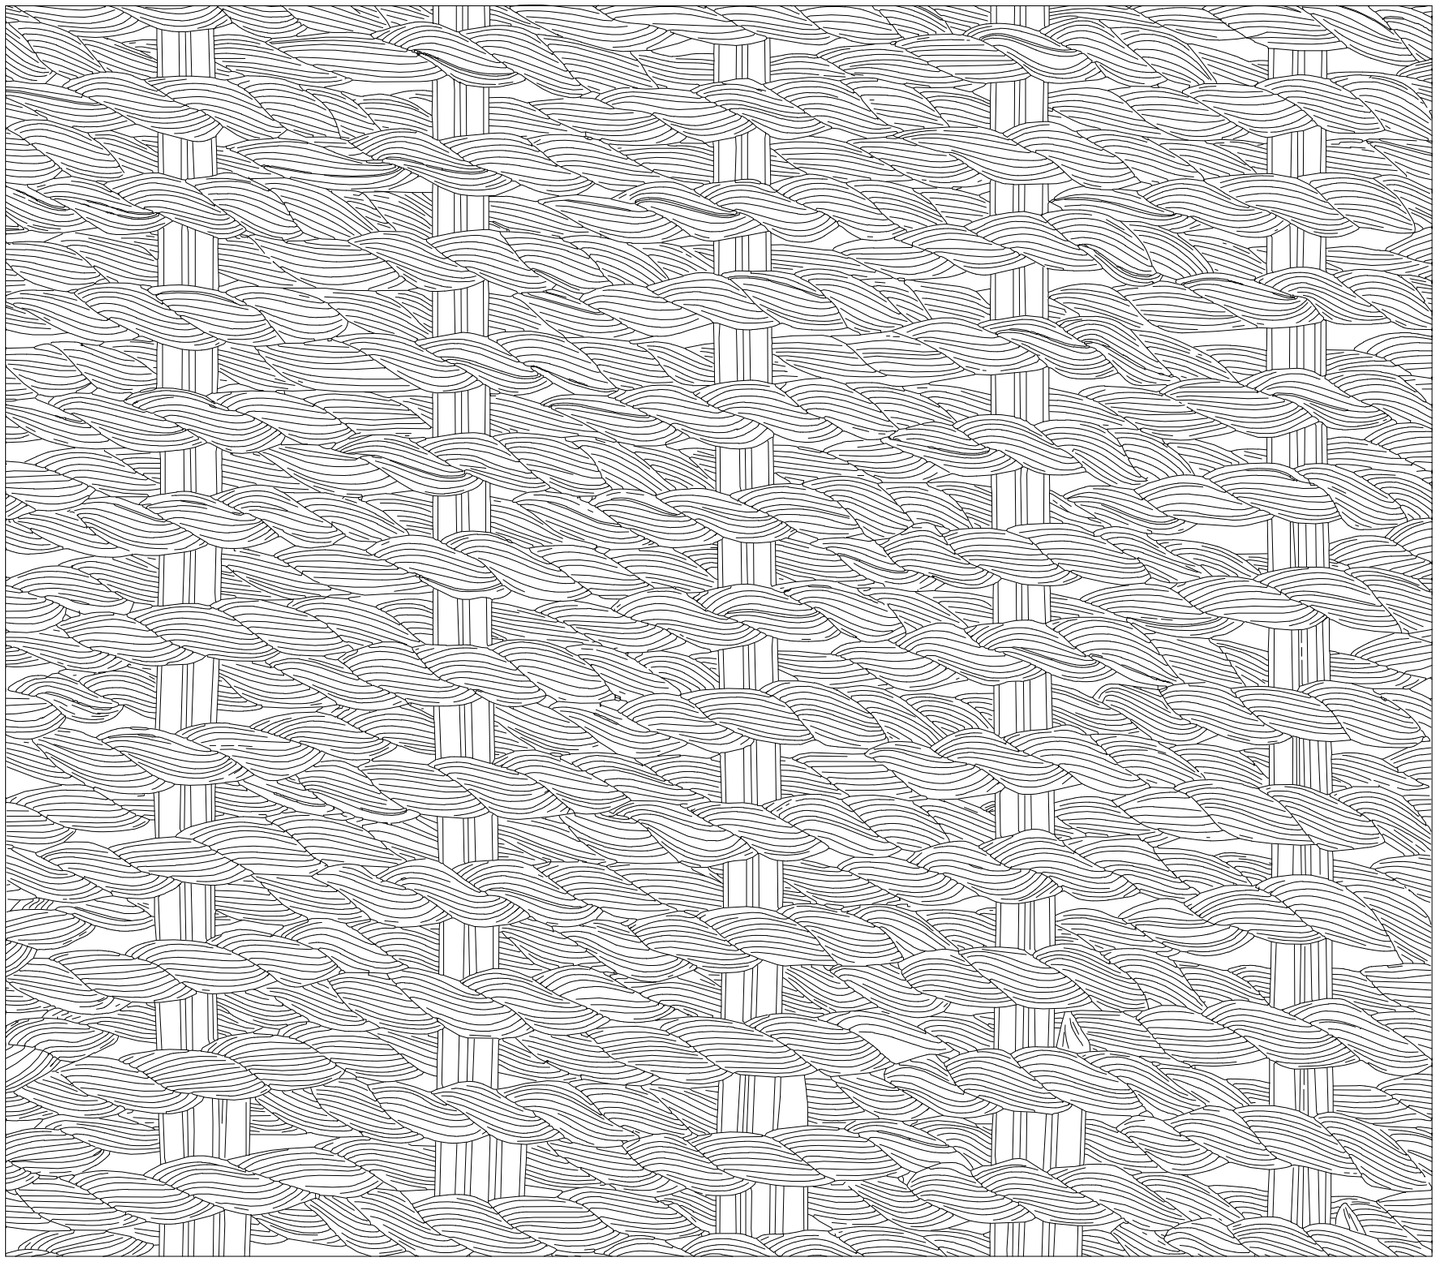


01 FRONT ELEVATION

PROJECT

LOCATION

GENERAL NOTES

All dimensions are in millimeters (mm) unless otherwise noted.

Imperial dimensions (feet–inches) are provided for reference only.

Do not scale drawings. Use written dimensions only.

All dimensions shall be verified on site before execution.

Any discrepancy between drawings, specifications, or site conditions shall be reported to the engineer/architect before proceeding.

Contractor shall be responsible for all setting out works.

All works shall be carried out As per relevant codes, standards, and project specifications.

Structural, architectural, and MEP drawings shall be read in conjunction with each other.

Written dimensions take precedence over scaled dimensions.

All levels are in millimeters unless noted otherwise.

Any changes or modifications must be approved by the engineer/architect.

Materials and workmanship shall conform to project specifications and applicable standards.

Property of CRAFTFOMS.May not be copied ,Reproduced , Or Reused WIthout Prior written permission.

PROJECT NO -

DESCRIPTION **Twisted Natural Synthetic Rattan Panel RATTANA**

DATE -

DRAWING REF NO

CFTNSRP

CRAFTA FORMS

CANADA | UNITED ARAB EMIRATES
ask@craftaforms.com | craftaforms.com